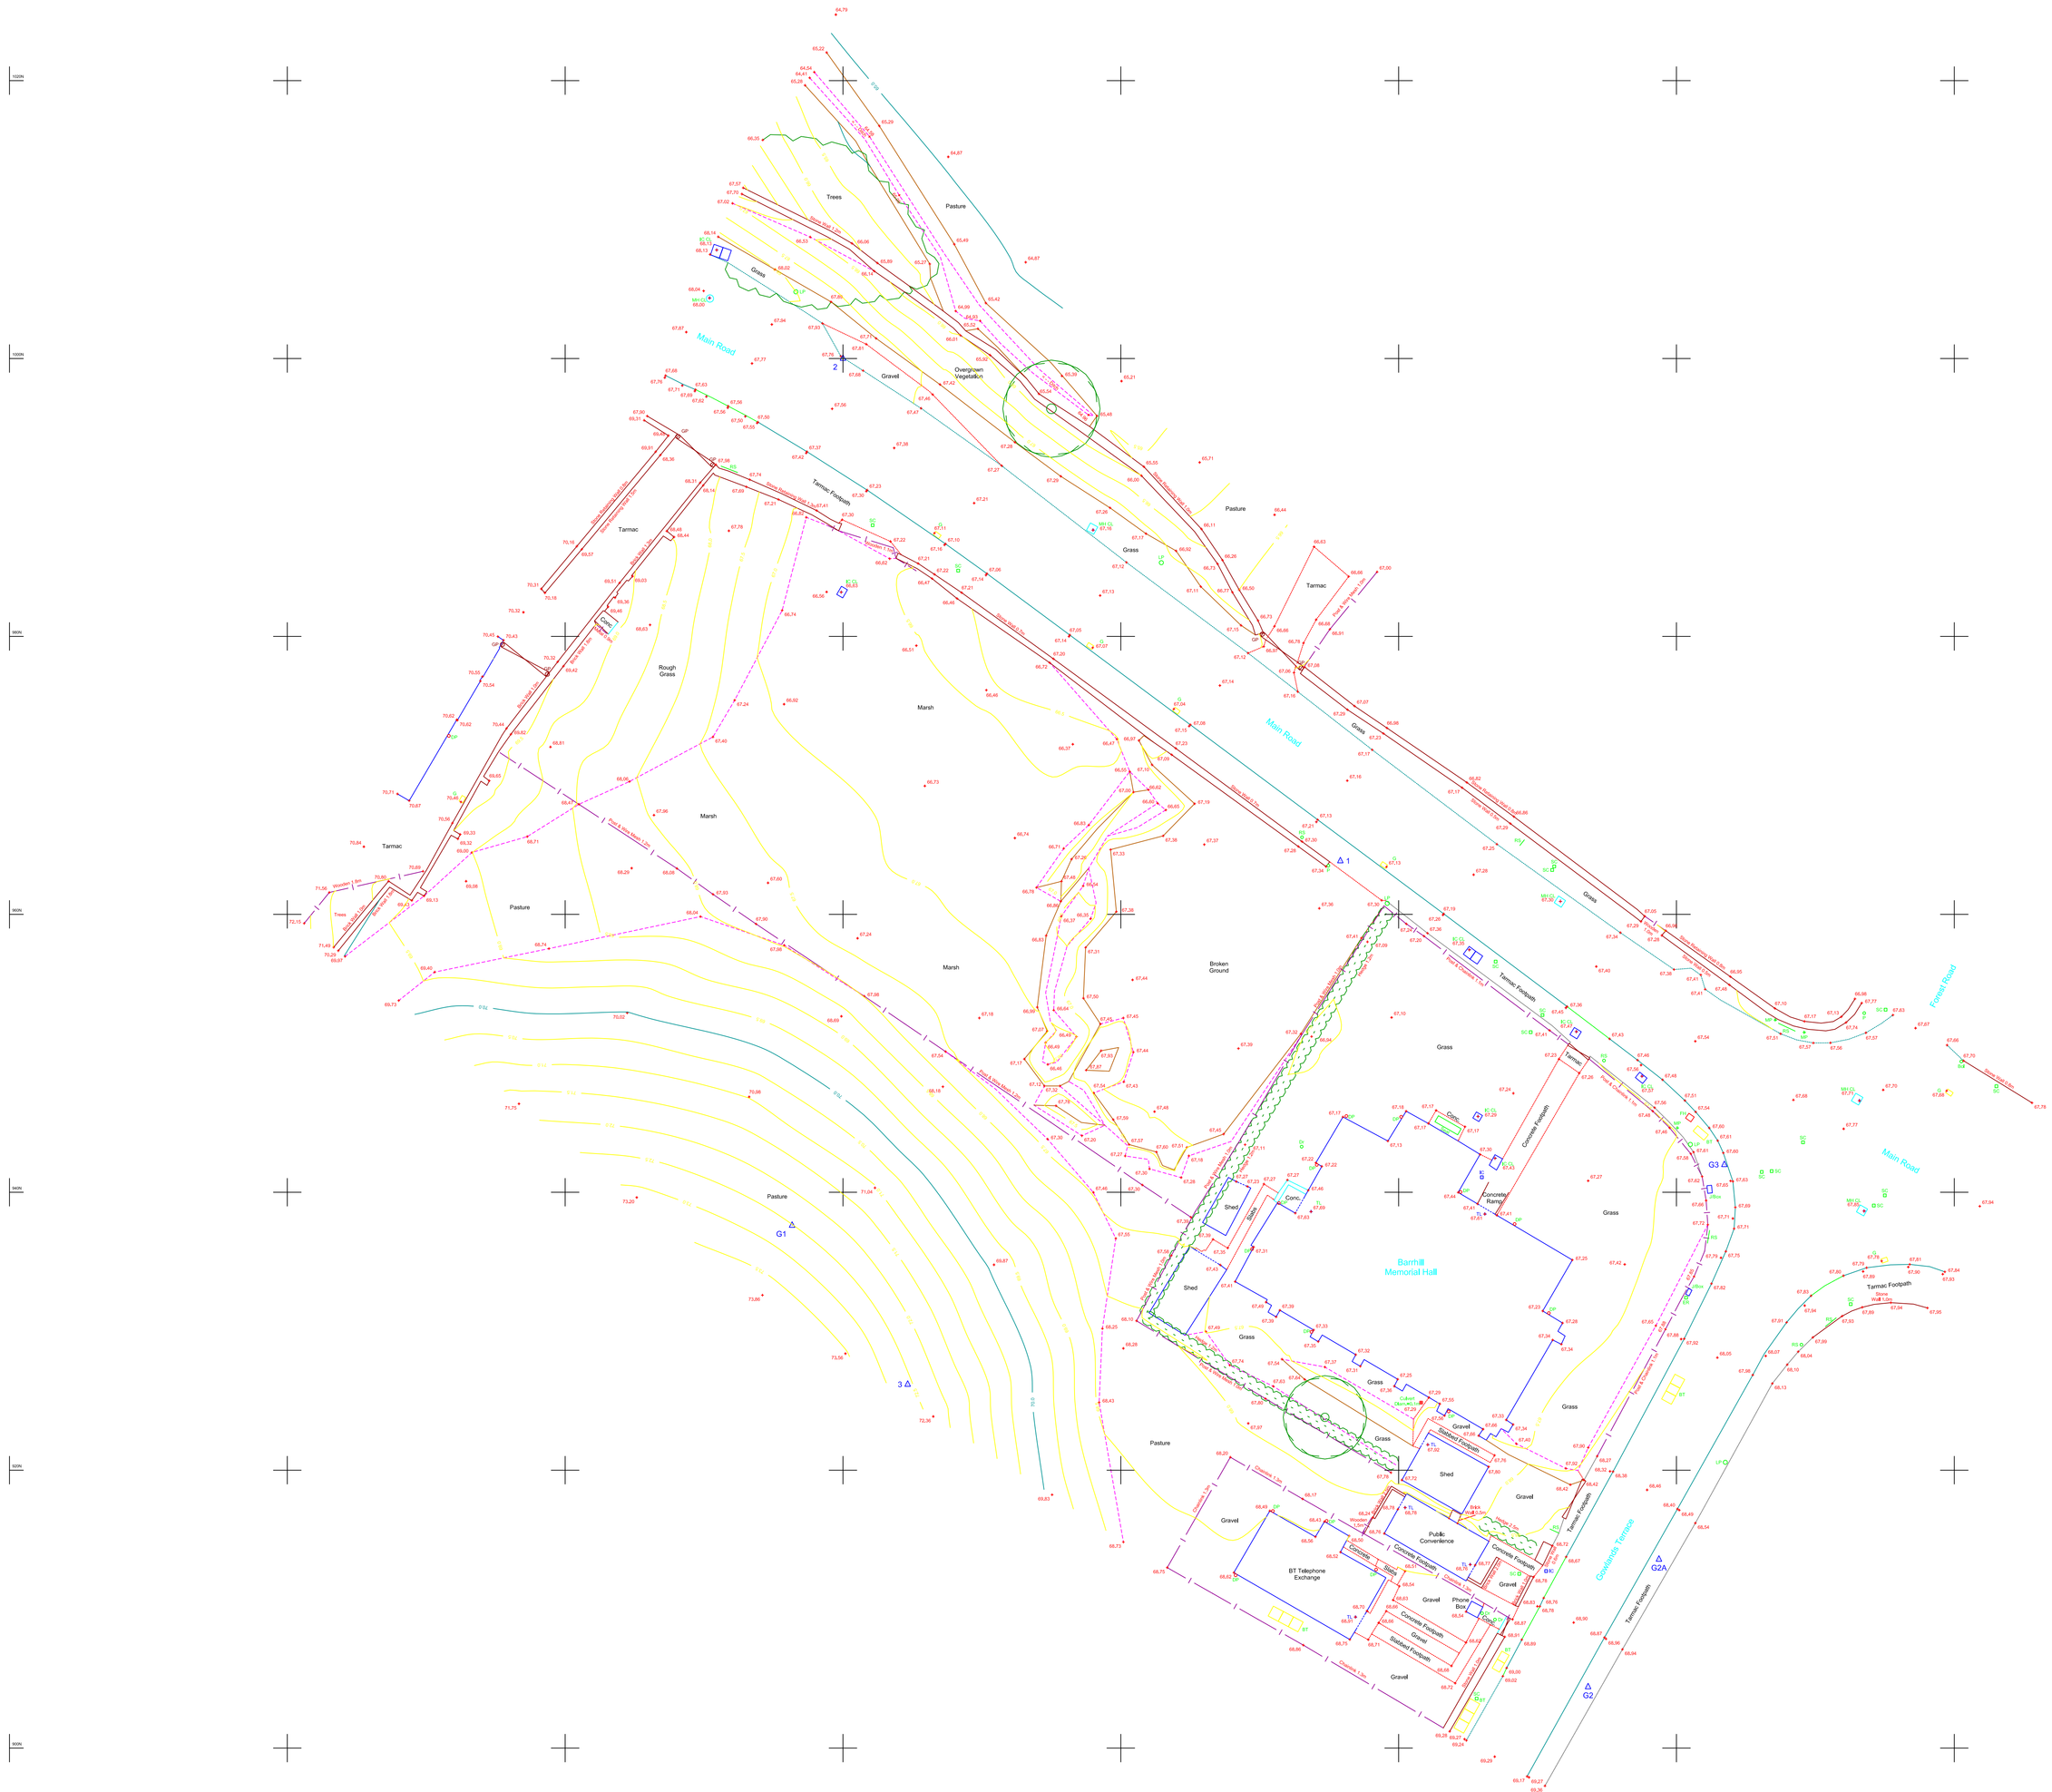

LEGEND

Kerb
Low Kerb
Safety Kerb
Verge
Fence
Crash Barrier
Wall
Wall (To scale)
Track (To scale)
Railway
Pipeline
Top of bank
Bottom of bank
Ditch
Channel (To scale)
Water Line
Stream
Overhead Line
Rock Outcrop
Building
Building Minor
Building Foundation
Building Overhang
Hedge (To scale)
Foliage
Tree Area
Tree
Bush
Air Valve
Bollard
Bus Stop
British Telecom
Cable T.V.
Culvert
Down Pipe
Drain
Electricity Pole
Earth Rod
Fire Hydrant
Floor Level
Flag Pole
Gully
Gas Pipe
Gate Post
Gas Valve
Small IC
Inspection Cover
Triangular IC
Invert Level
Illuminated Road Sign
Kerb Outlet
Lifebuoy
Lamp Post
Mercury IC
Meter
Circular Manhole
Manhole
Triangular Manhole
Monitor
Mooring Post
Marker Post
Post
Post Box
Pipe
Trial Pit
Rodding Eye
Reference Mark
Road Sign
Spot Level
Stop Cock
Stay
Tree Stump
Tap
Threshold Level
Telegraph Pole
Trough
Traffic Signal
Vent
Water Level

CONTROL STATION COORDINATES

STN	EASTING	NORTHING	LEVEL
1	1035,805	963,841	67,260
2	1000,000	1000,000	67,774
3	1004,659	926,170	72,806
G1	996,336	937,610	72,600
G2	1053,638	904,400	69,101
G3	1063,449	941,979	67,645
G2A	1058,741	913,580	68,728

N

INDICATIVE OF NORTH

Notes:
All levels shown are relative to the O.S. benchmark located at south west corner of Broombank House, Main Street, Barrhill.
The benchmark value is 68,59m above Ordnance Datum.

The co-ordinates shown on this plan are relative to a LOCAL GRID.
The survey is orientated approximately to grid north.

L&M Survey Services
LAND - MINERAL - HYDROGRAPHIC

Kilmarnock
Netherton House, West Netherton Street, Kilmarnock, KA1 4BU
Tel: 01563 533388 Fax: 01563 533309
Email: kilmarnock@lmsurveyservices.com

Edinburgh
Orkney House, 7 Orkney Street, Haymarket, Edinburgh, EH3 9EQ
Tel: 0131 272 2708 Fax: 0131 272 2600
Email: edinburgh@lmsurveyservices.com

Newcastle
The Grainger Suite, Dobson House, Regent Centre, Newcastle, NE3 3PF
Tel: 0191 233 6314 Fax: 0191 233 6337
Email: newcastle@lmsurveyservices.com

Client :

ANDERSON BELL CHRISTIE

ORION HOUSE, 7 THE OVAL

NOVA TECHNOLOGY PARK

GLASGOW G33 1AP

Project Title :

TOPOGRAPHICAL SURVEY

BARRHILL MEMORIAL HALL

MAIN ROAD

BARRHILL

Sheet Title :		Scale :	
SHEET 1 OF 1		1:200	
Surveyed date :	Issued date :	Enquiry No :	Project No :
26/03/13	26/03/12	15580	10023
Surveyed by :	Processed by :	Checked by :	Approved by :
GHB	GHB	KRJA	JMK

A0 Sheet